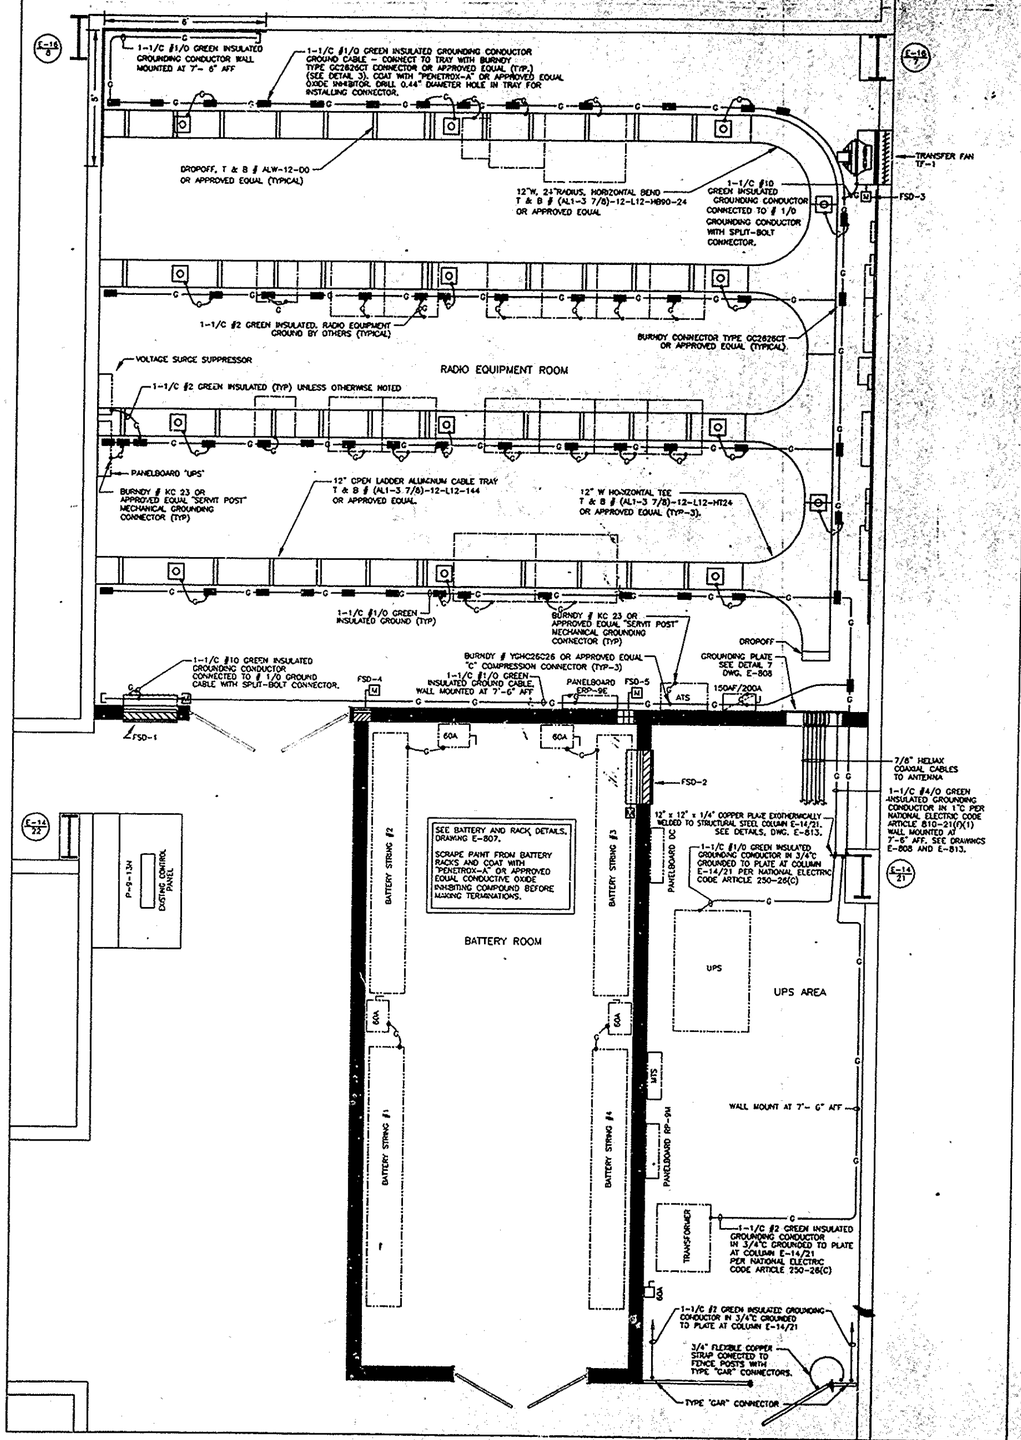

RADIO EQUIPMENT ROOM

SCALE IN FEET 0 1 2 3 4

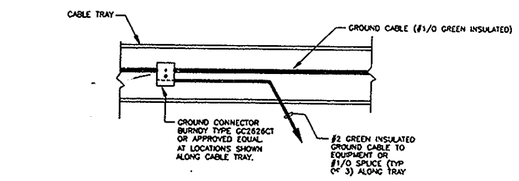

DETAIL 3

N.T.S.

Sheet 106 of 110

THE PORT AUTHORITY OF NY & NJ

STATE OF NEW YORK — WILLIAM J. SHERMAN — 058884 — REGISTERED PROFESSIONAL ENGINEER — 4/17/97

ORIGINAL SIGNED & SEALED BY N.Y. P.E. (OR R.A.)

Ram Communications Consultants, Inc.
10 Woodbridge Center Drive
Woodbridge, NJ 07095
(908) 636-8970 fax (908) 636-7280

I HEREBY CERTIFY THAT THIS IS A TRUE AND CORRECT COPY OF ONE OF THE CONTRACT DRAWINGS FOR CONSTRUCTING A PART OF CONTRACT NO. WTC-945.071 IN THE FORM IN WHICH SAID DRAWINGS EXISTED AT THE TIME THE SAID CONTRACT WAS EXECUTED BY THE PARTIES.

DATE 4/16/98 William A. Nolan SPEC WRITER

DATE 4/10/98 R. Sherman ENGINEER OF DESIGN

No	Date	Revision	Approved

The World Trade Center

Title

STANDBY POWER
5 WORLD TRADE CENTER

COMMUNICATIONS

GROUNDING PLAN
(LOCATED ON 9th FLOOR)

This drawing subject to conditions in contract. All inventions, ideas, designs and methods herein are reserved to Port Authority and may not be used without its written consent.

Designed by	Drawn by	Checked by
D.S.	R.M.	D.S.

Date — Scale AS NOTED

Contract Number WTC-945.071 — Drawing Number E-809